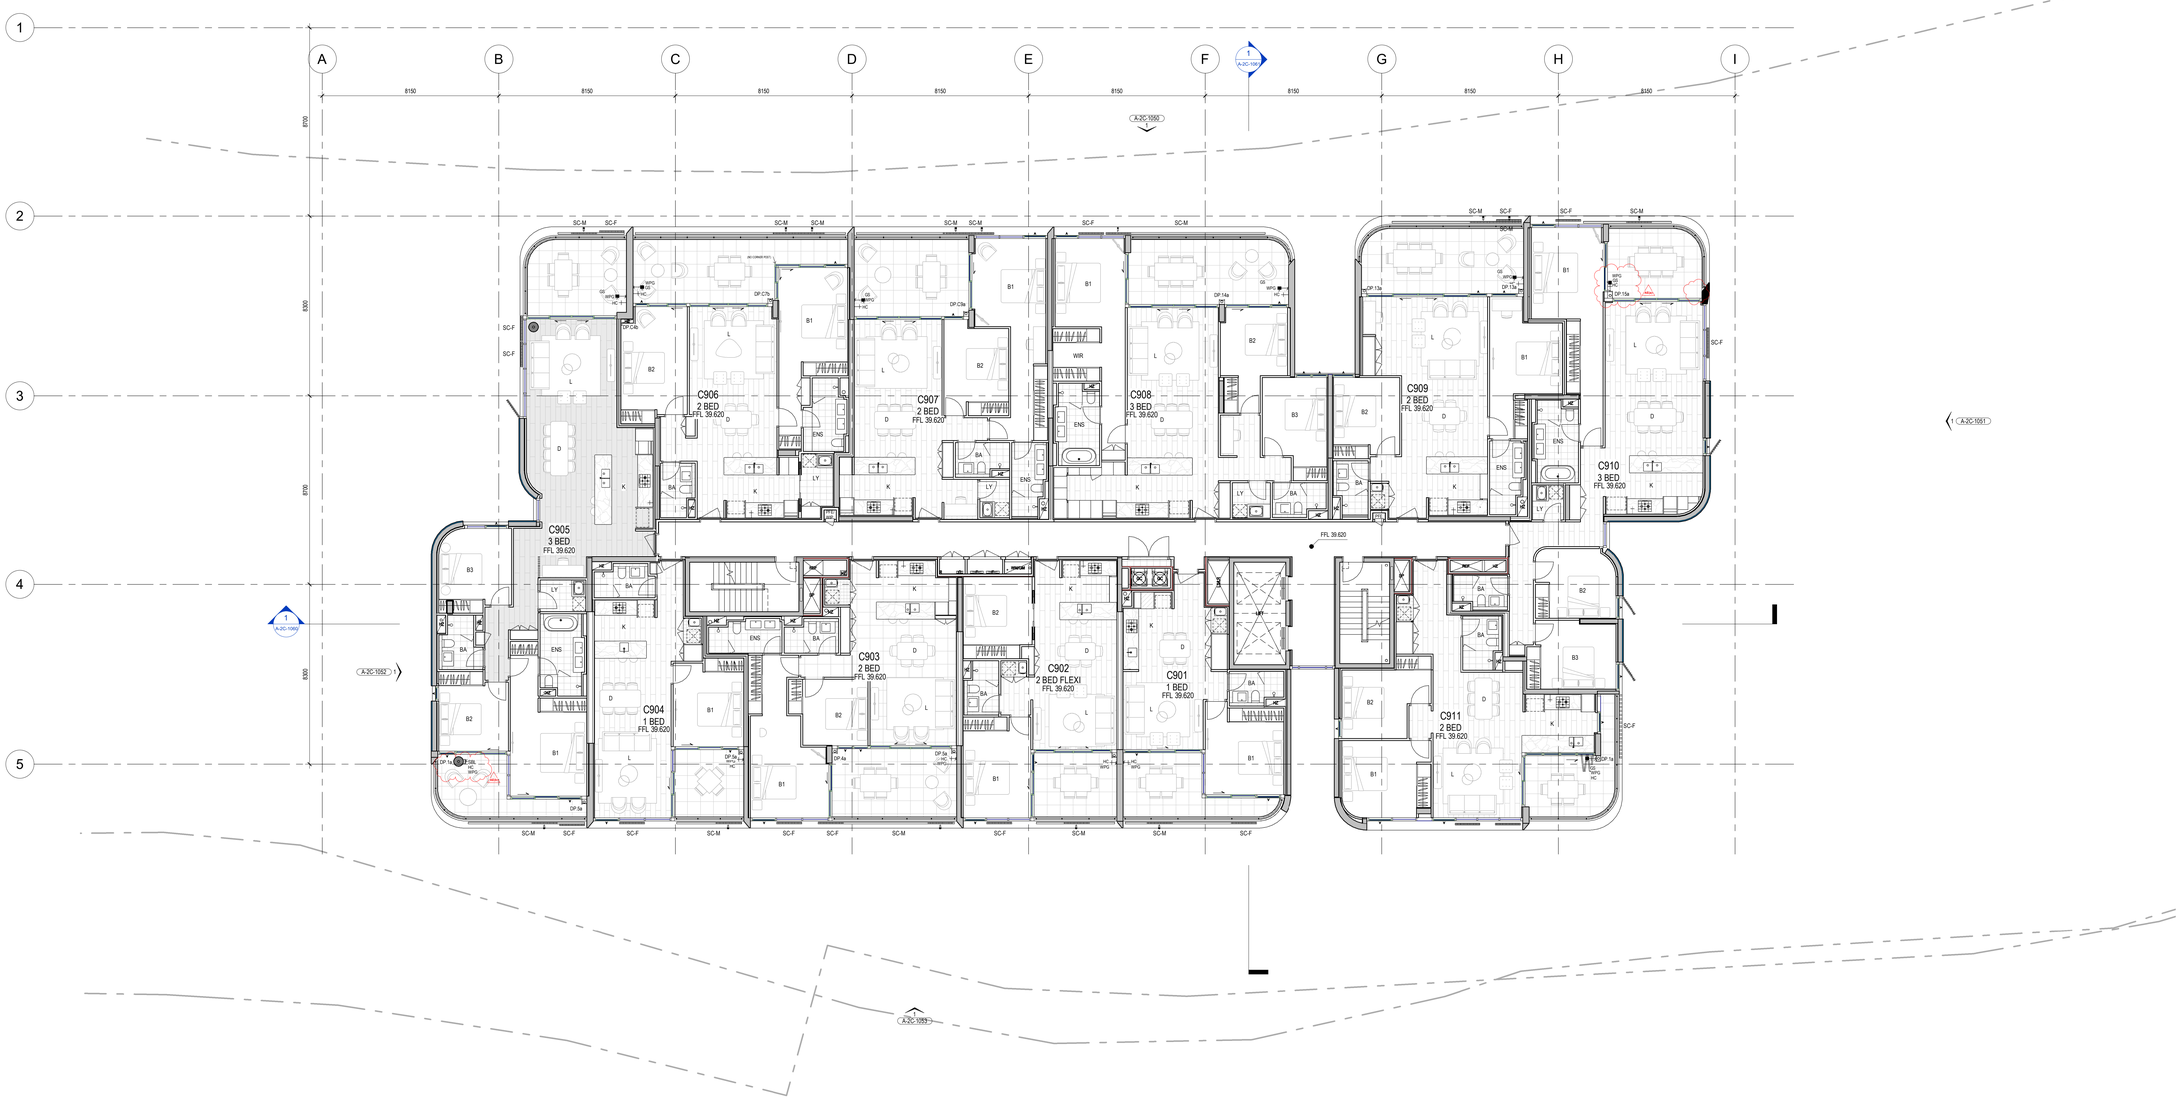

GENERAL NOTES - SHEET NUMBER

REFER TO **1000** SERIES FOR GENERAL ARRANGEMENT AND PASSIVE FIRE SAFETY PLAN

REFER TO **1100** SERIES DRAWINGS FOR CONCRETE SETOUT & PRECAST PANEL INFORMATION

REFER TO **1200** SERIES DRAWINGS FOR MASONRY SETOUT INFORMATION

REFER TO **1300** SERIES DRAWINGS DRY WALLS AND OVERALL SETOUT INFORMATION

REFER TO **1400** SERIES DRAWINGS FOR ELECTRICAL SETOUT PLANS

REFER TO **1500** SERIES DRAWINGS FOR REFLECTED CEILING PLANS

REFER TO **1600** SERIES DRAWINGS FOR FINISHES & WATERPROOF SYSTEM DRAWINGS

REFER TO **1700** SERIES DRAWINGS FOR WET AREAS & JOINERY DETAILS

REFER TO **1800** SERIES DRAWINGS FOR WINDOW, DOOR, METALWORK & OTHER DETAILS

REFER TO **1900** SERIES DRAWINGS FOR EXTERNAL WORKS & SIGNAGE DETAILS

GENERAL ROOM ABBREVIATIONS

ROOMS:

B1	- BEDROOM 1
B2	- BEDROOM 2
B3	- BEDROOM 3
BA	- BATHROOM
BP	- BUTLER'S PANTRY
BY	- BALCONY
D	- DINING
E	- ENTRY
ENS	- ENSUITE
F	- FAMILY
K	- KITCHEN
L	- LIVING (INCLUDING CORRIDORS)
LY	- LAUNDRY
M	- MEDIA
PDR	- POWDER ROOM
S	- STUDY
ST	- STORE
TER	- TERRACE
WIR	- WALK IN ROBE

GENERAL:

U.N.O	- UNLESS NOTED OTHERWISE
C.O.S	- CONFIRM ON SITE

COMMON AREA:

BL	- BOLLARD
COM	- COMMUNICATIONS CUPBOARD
EL	- ELECTRICAL CUPBOARD
FHR	- FIRE HOSE REEL
FS	- FIRE STAIR
GR	- GARBAGE ROOM
GYM	- GYM
LOBBY	- LOBBY
ST	- STORE

SERVICES:

APF	- ACCESS PANEL (FLOOR)
ABL	- ACCESS BOLLARD
BRE	- BBQ RESTRAINING EYELET
DP	- DOWNPIPE
FH	- FIRE HYDRANT
FHR	- FIRE HOSE REEL
GS	- GAS POINT
HC	- HOSE COCK / TAP
PFE	- PORTABLE FIRE EXTINGUISHER
SER	- SERVICE CUPBOARD
SBL	- SERVICES BOLLARD
SPL	- SERVICES METAL PANEL
WPG	- WEATHER PROOF OUTLETS

REFER TO CONCRETE SETOUT FOR ALL SHAFT ABBREVIATIONS

BALCONY SERVICES ARRANGEMENT

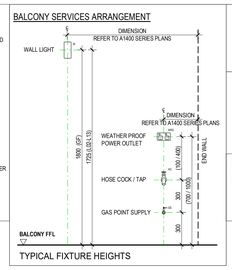

GRAPHICS LEGEND - PRECAST

- PRECAST CONCRETE - STRUCTURAL LOAD BEARING
- PRECAST CONCRETE - NON-LOAD BEARING
- PRECAST CONCRETE - EXTENT OF FACADE RIB PATTERN (REKLI)

SCREEN TYPES

SC - F

LOUVRE SCREEN TYPE
F = FIXED
M = MOVABLE

CHANGES IN REVISION A.E:
(a) Downpipe and services updated.
(b) Services updated.

date	rev	amendment
07/07/2023	A.E	ISSUED FOR INFORMATION
28/04/2023	A.D	ISSUED FOR INFORMATION
27/02/2023	A.C	ISSUED FOR INFORMATION
27/01/2023	A.B	ISSUED FOR INFORMATION

* For previous versions refer to Document Control history.

MIRVAC DESIGN
architecture
urban design
interior design
graphic design

Mirvac Design Pty. Ltd
ABN 78 002 295 741
Mirvac Design Nominated / Responsible Architects
Queensland: Andrew Lo, Nicolas Thoukydides, Sinitanhiti Andrew Lo Nicolas Thoukydides
https://www.mirvacdesign.com/nominated-architects

client:
BRISBANE RACING CLUB
mirvac

project:
BRISBANE RACING CLUB - STAGE 2
250 Lancaster Road, Ascot QLD (Lot 806 on SP283550)

title:
TOWER C - LEVEL 09 GENERAL ARRANGEMENT

PRELIMINARY DRAWING
THIS DRAWING IS WORK IN PROGRESS, NOT COORDINATED WITH ALL TRADES AND SUBJECT TO FURTHER REFINEMENT. THE INFORMATION PROVIDED MAY BE INCOMPLETE FOR FULL COSTING AND TENDERING PURPOSES

PRELIMINARY NOT FOR CONSTRUCTION

job no: 1.300
drawing no: A-2C-1019
date: 05/30/21
scale @ A0: 1:100
rev: A.E

Copyright of the design and other information shown here is owned by Mirvac Design (no. 6). Reproduction or use of the design by any party for any purpose is expressly forbidden without the written permission of Mirvac Design (no. 6).