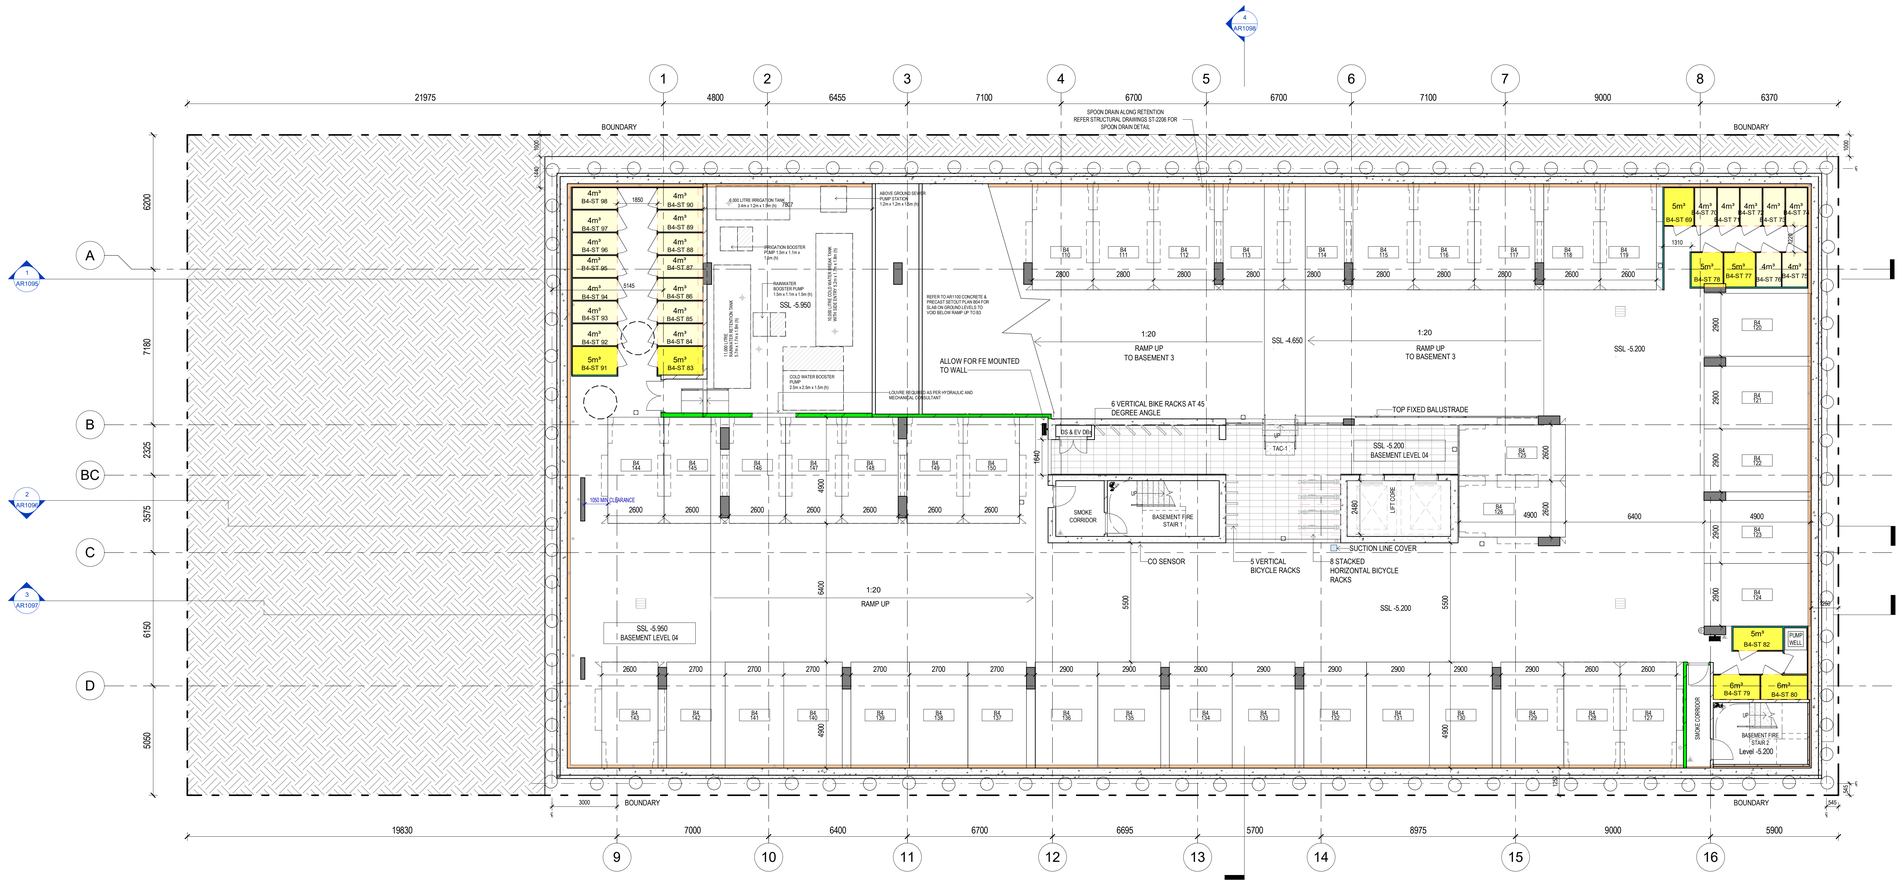

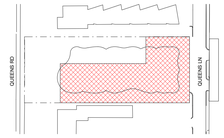

KEY PLAN

REFER TO DOCUMENT AR0103 FOR THE ARCHITECTURAL FINISHES SCHEDULE

GENERAL ROOM ABBREVIATIONS

ROOMS:

B1 - BEDROOM 1
B2 - BEDROOM 2
B3 - BEDROOM 3
BA - BATHROOM
BY - BALCONY
D - DINING
E - ENTRY
ENS - ENSUITE
F - FAMILY
K - KITCHEN
L - LIVING (INCLUDING CORRIDORS)
LY - LAUNDRY
M - MEDIA
PDR - POWDER ROOM
S - STUDY
ST - STORE
TER - TERRACE
WIR - WALK IN ROBE

COMMON AREA:

FS - FIRE STAIR
LOBBY - LOBBY
FHR - FIRE HOSE REEL
EL - ELECTRICAL CUPBOARD
COM - COMMUNICATIONS CUPBOARD
GR - GARBAGE ROOM
ST - STORE
GYM - GYM
SER - SERVICE CUPBOARD

SERVICES:

SER - SERVICE CUPBOARD
PFE - PORTABLE FIRE EXTINGUISHER
FH - FIRE HYDRANT
FHR - FIRE HOSE REEL

REFER TO CONCRETE SETOUT FOR ALL SHAFT ABBREVIATIONS

GENERAL:

U.N.O - UNLESS NOTED OTHERWISE
C.O.S - CONFIRM ON SITE

MASONRY WALL LEGEND

- AUTOCLAVED AERATED CONCRETE WALL
- BRICKWORK
- XXX BLK — BLOCKWORK WALL (REFER STRUCTURAL MASONRY DETAILS)
- XXX BLK CF — CORE FILLED BLOCKWORK WALL (REFER STRUCTURAL MASONRY DETAILS)
- INSITU CONCRETE
- PERMANENT FORMWORK CONCRETE WALL
- PRECAST CONCRETE
- PREFABRICATED FIRE RATED WALL
- SPEED PANEL

PARKING SPACES CHECKING BY LEVEL

LEVEL	COUNT
VISITOR	
B1	2
VISITOR	2
UNITS	
B4	46
B3	45
B2	45
B1	14
UNITS	150
TOTAL	152

STORAGE SCHEDULE

Level	COUNT
B-04	29
B-03	13
B-02	3
B-01 Mezz	51
	96

BICYCLE PARKING SCHEDULE

Code	Type	Count
B-04		
BR-1	Vertical Bicycle Rack	5
BR-2	45 Degree Vertical Bicycle Rack	6
BR-4	Horizontal Double Stack Bicycle Rack	8
		19
B-03		
BR-1	Vertical Bicycle Rack	7
BR-2	45 Degree Vertical Bicycle Rack	8
BR-4	Horizontal Double Stack Bicycle Rack	6
		21
B-02		
BR-1	Vertical Bicycle Rack	3
BR-2	45 Degree Vertical Bicycle Rack	6
BR-4	Horizontal Double Stack Bicycle Rack	8
		22
Grnd		
BR-1	Vertical Bicycle Rack	25
BR-3	Horizontal Bicycle Rack - Parallel Double	9
BR-4	Horizontal Bicycle Rack	2
BR-6	45 Degree Vertical Bicycle Rack - Pinkt Mounted	2
		38
Grand total:		98

APARTMENTS NUMBER

Name	Count
18	19
35	39
36	38
45	37
Grand total: 98	98

date	rev	amendment
08/07/25	1	Approved for Construction
06/05/25	CC	Issue for Building Permit; Basement GA Drawings
10/02/25	BB	Issue for Information; Mezzbeck AFT
13/11/24	AA	Issue for Information; Plenum & Services Updates
08/08/24	Z	Issue for information
05/07/24	Y	Issue for Information for AFT Joinery Package
16/05/24	X	Issue for information
23/02/24	W	Issued for information in Conjunction w/ Joinery AFT Package

* For previous versions refer to Document Control history

MIRVAC DESIGN
Level 28 200 George St
Sydney NSW 2000
T: 02 8081 6600
nominated architect: Mirvac Design Pty Ltd
architect registration: ABN 76 003 242 153
Mirvac Design Nominated / Responsible Architects
Anita Verma Andrew Lai David Hirst Michael Wiener
https://www.mirvacdesign.com/nominated-architects

client: mirvac

project:

31Queens Road

Melbourne

title:

GA PLAN_B04
GENERAL ARRANGEMENT

job no: 31QR
drawing no: AR1000
date: 08/07/25
scale @ A0 : 1 : 100
rev: 1

DRAWING COLOUR CODED - PRINT ALL COPIES ON COLOUR

Copyright of the design and other information shown here is owned by Mirvac Design pty ltd. Reproduction or use of the design by any party for any purpose is expressly forbidden without the written permission of Mirvac Design pty. ltd.