Last saved by SAREESH CHERANDY on 3/11/2023 at 9:24:51 AM

SKETCH PLAN

LEVEL D

(LEVEL 1)

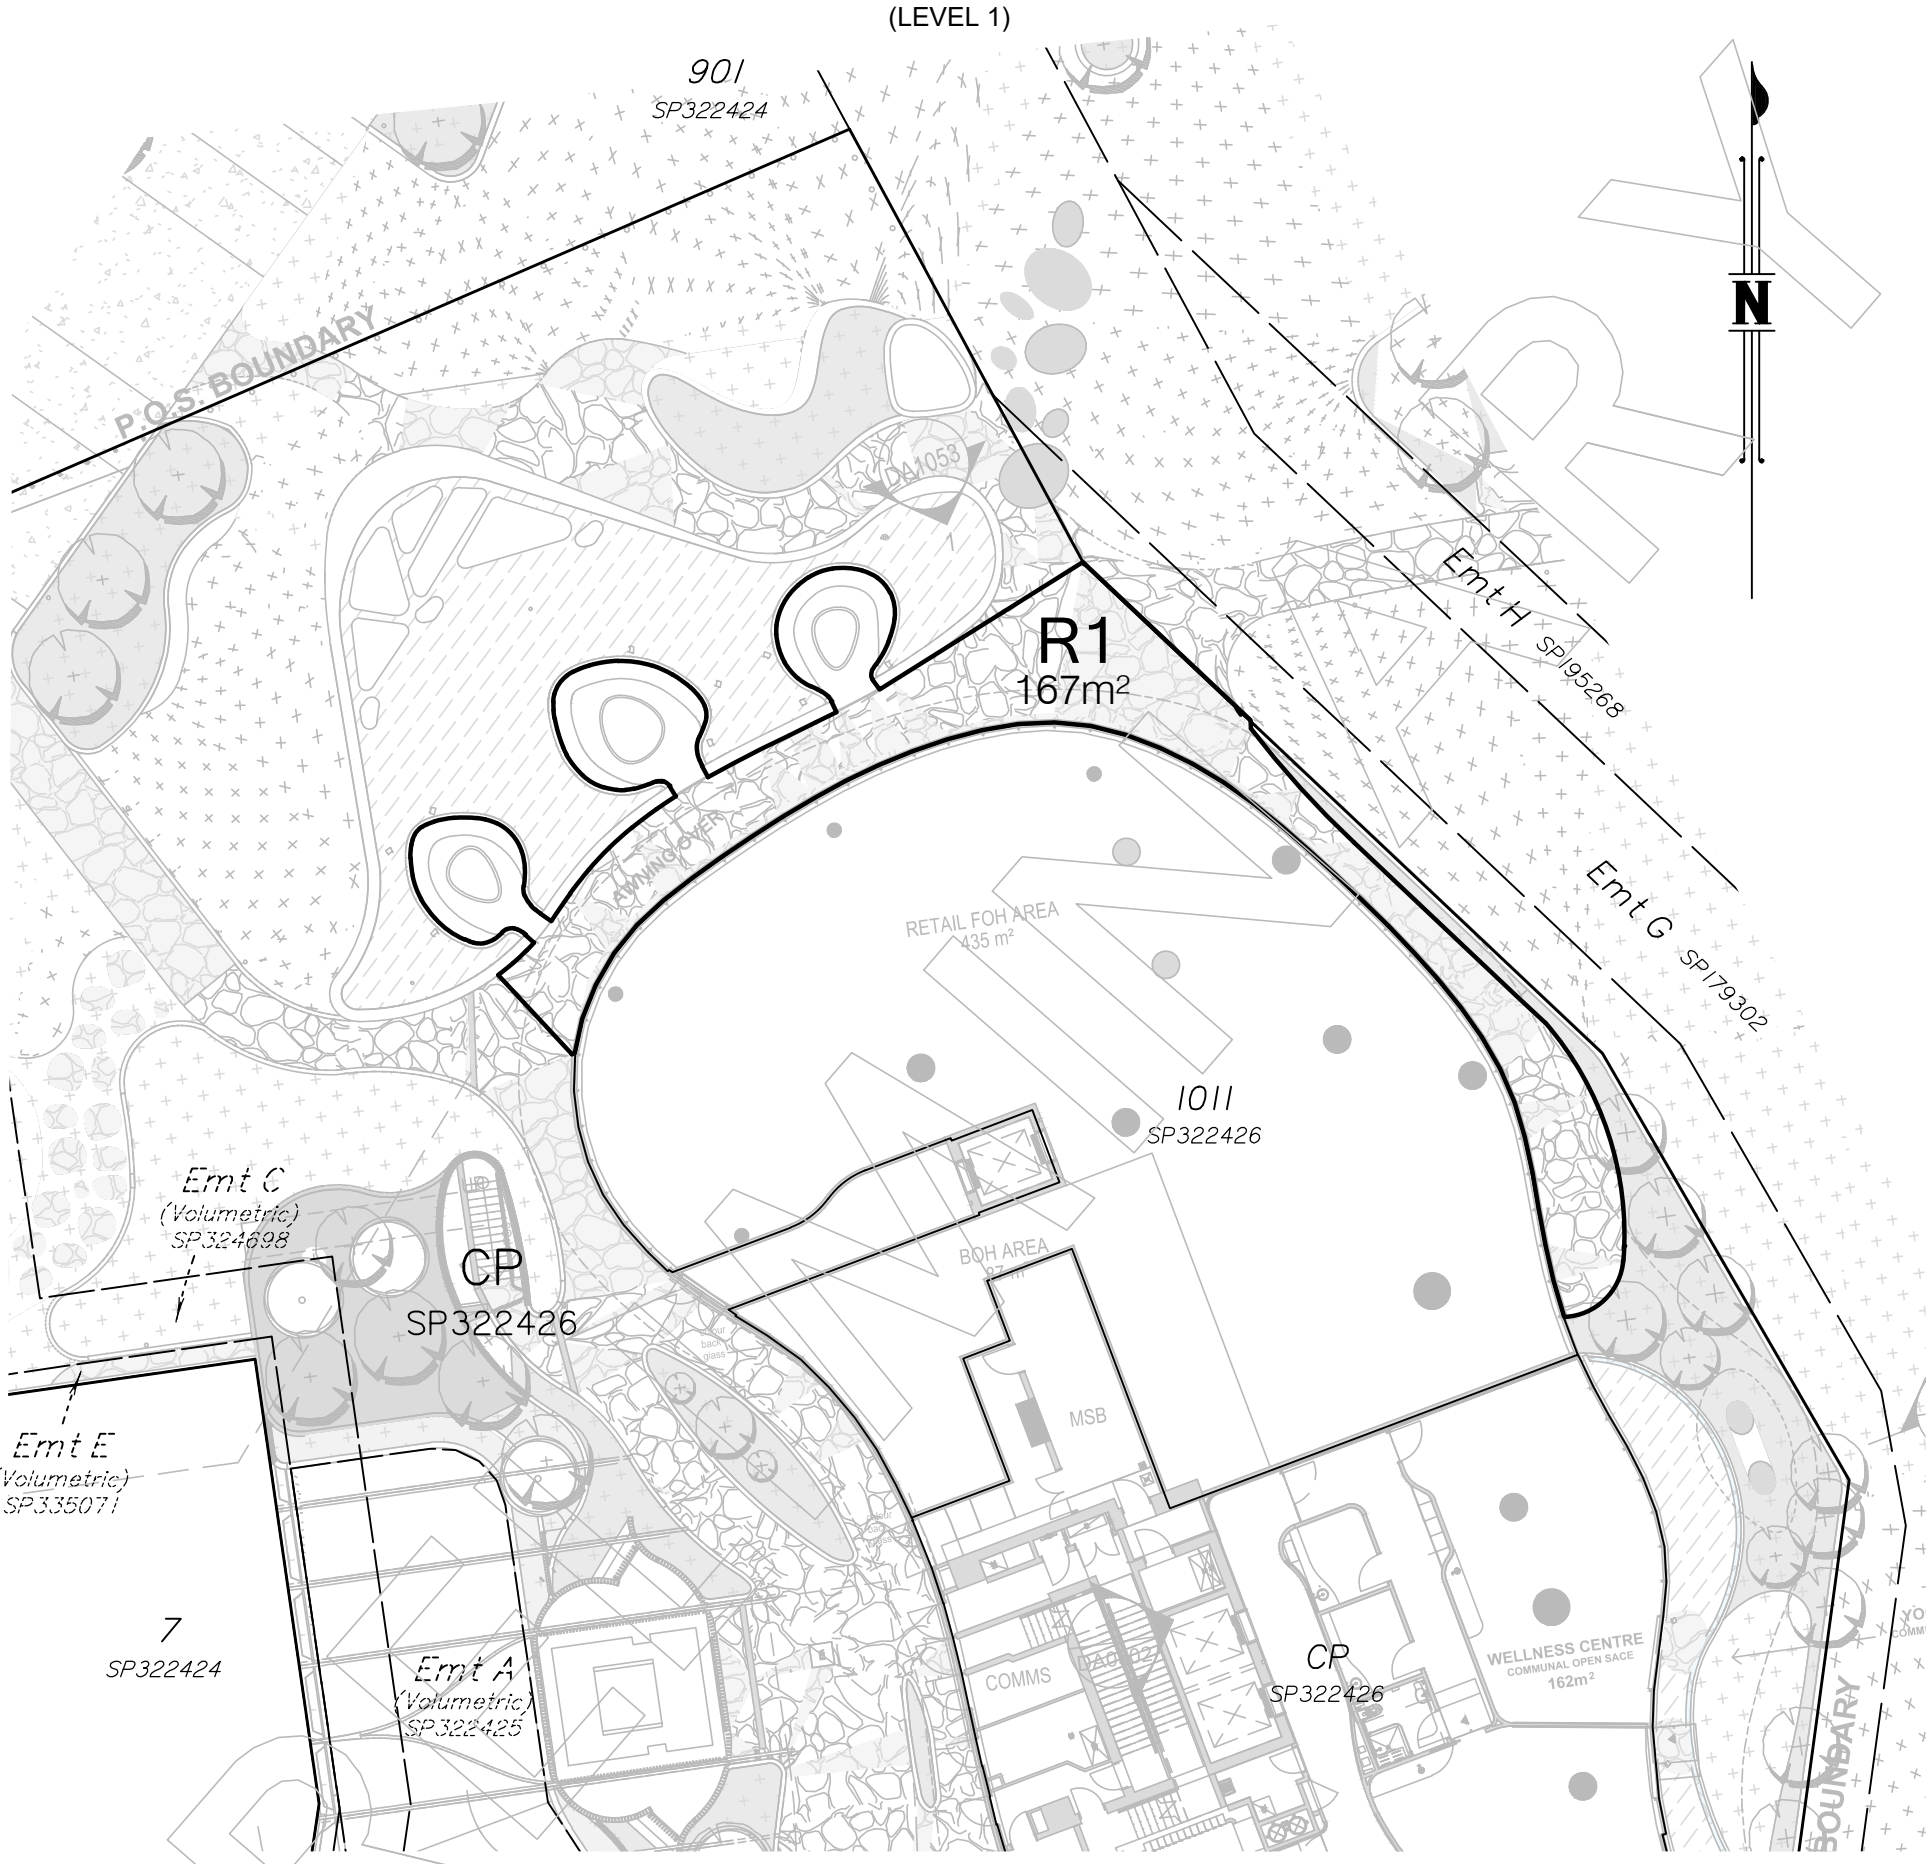

PROPOSAL

0m 12.5m 25m 37.5m
0 50 mm 100 mm 150 mm SCALE BAR

NOTE: The scale bar above determines the size of the original plan. (A3)

"The exclusive use areas shown on this plan have been derived from preliminary design dimensions supplied by the architect and are approximate only.

Final areas are subject to design changes, Council approval and field survey and may differ from those shown on this plan.

Final presentation of areas will comply with requirements of the Registrar of Titles and may vary from the format shown on this plan.

The location, dimensions or description of the EU Areas are not essential terms of this Contract The Seller is entitled to make Variations to the EU Areas as set out in the Contract Terms."

Plan of Exclusive Use Areas in Common Property on Level 1 of

" "

CTS

SP322426

MERIDIAN:

TITLE:

LANDPARTNERS
surveyors and planners

Brisbane Office
Level 1, 18 Little Cribb St
Milton Qld 4064
p: (07) 3842 1000
e: info@landpartners.com.au
w: www.landpartners.com.au

bsi ISO 9001 Quality Management Systems CERTIFIED

CLIENT:	MIRVAC QUEENSLAND PTY LTD		
LOCALITY:	NEWSTEAD	UDN:	BRMM2372-CUN-76-4 EU918
LOCAL AUTH:	BRISBANE C.C.		
DRAWN:	SAR 03/11/2023		EU918
CHECKED:	MLM 03/11/2023		
SCALE:	SEE BAR SCALE		

©LANDPARTNERS 2023